DO NOT SCALE FROM THIS DRAWING. USE FIGURED DIMENSIONS IN ALL CASES. VERIFY DIMENSIONS ON SITE AND REPORT ANY DISCREPANCIES TO THE ARCHITECTS IMMEDIATELY. THIS DRAWING TO BE READ IN CONJUNCTION WITH THE ARCHITECTS SPECIFICATION. © THIS DRAWING IS COPYRIGHT AND MAY ONLY BE REPRODUCED WITH THE ARCHITECTS PERMISSION.

NOTES

KEY PLAN

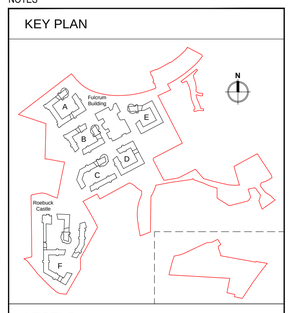

LEGEND

- APPLICATION LANDS / PLANNING BOUNDARY
- LANDS IN OWNERSHIP OF APPLICANT
- SITE NOTICE

AREA OF DEVELOPMENT SITE:
sq.m.

TOTAL AREA OF NEW BUILDINGS PROPOSED:
sq.m.

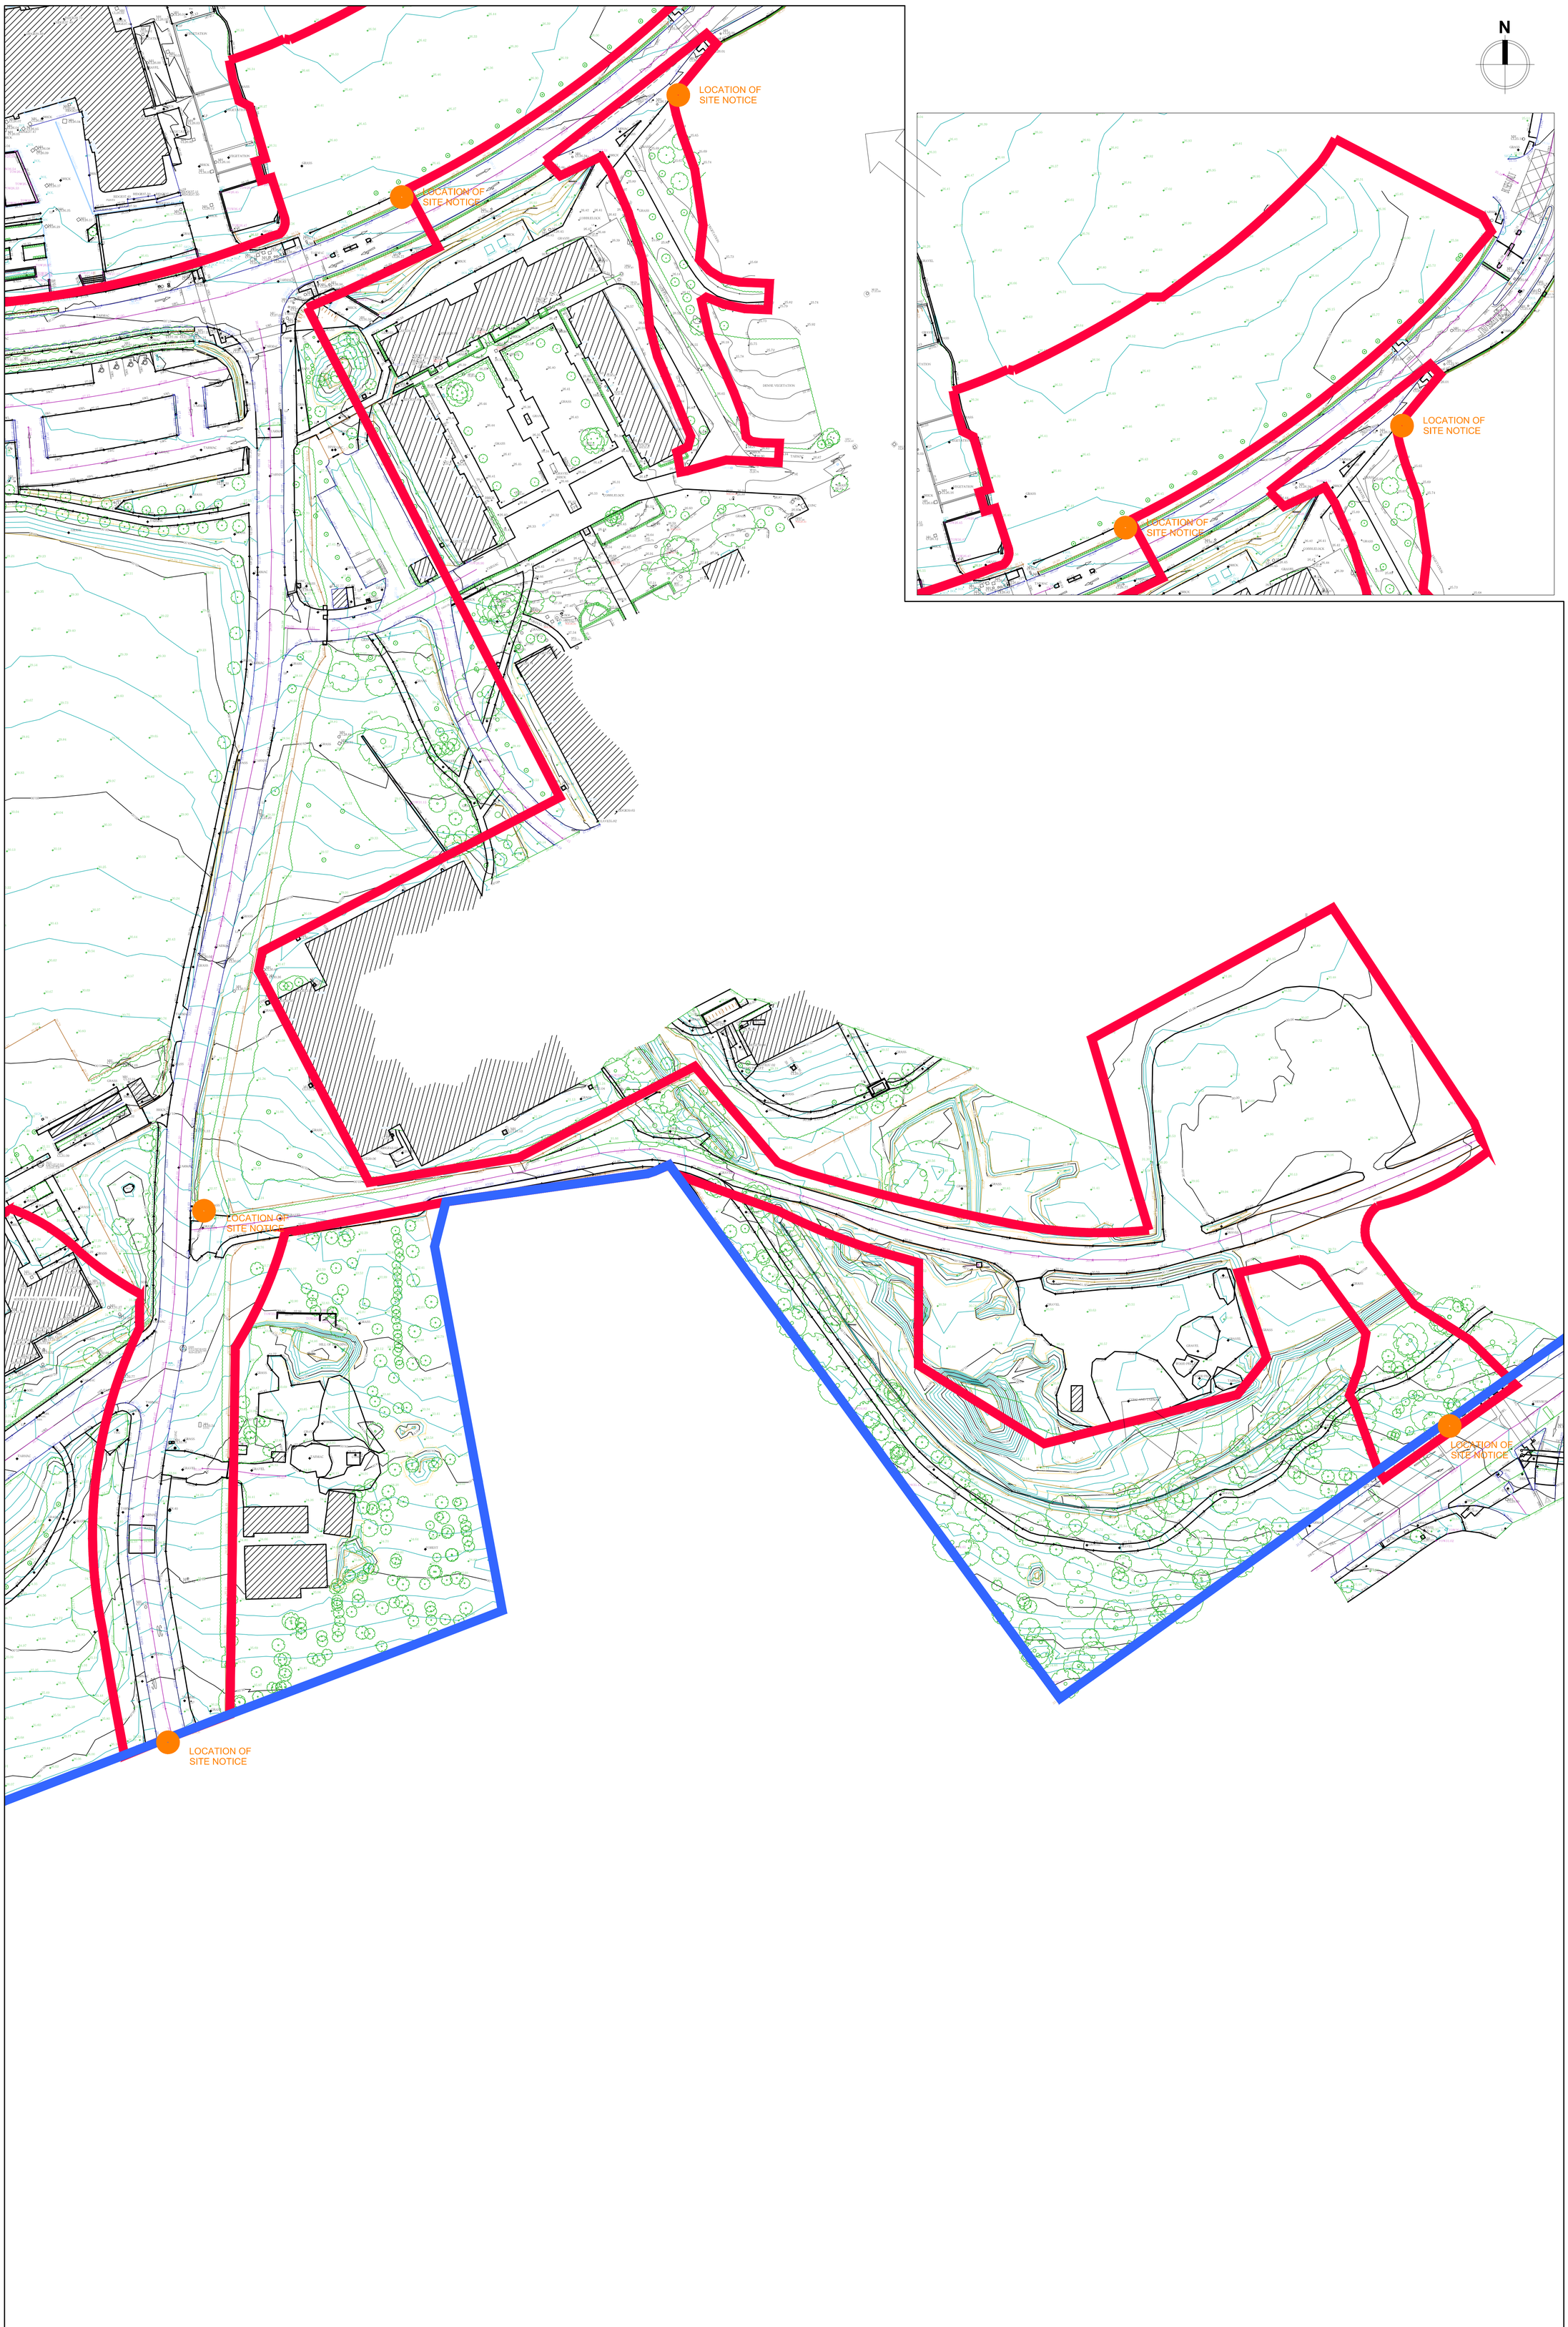

SITE PLAN - LOCATION PLAN
SCALE 1:500

SHEET 3.1_014_1

SHEET 3.1_014_2

REV	DTE	DRN	ISSUE

architecture+urbanism
Reddy Architecture + Urbanism
Dublin Office,
Dartry Mills, Dartry Road, Dublin 6.
T: +353 (0)1 4987000
W: www.reddyarchitecture.com
E: info@reddyarchitecture.com

3.1 PLANNING

JOB
UCD STUDENT RESIDENCES MASTERPLAN

CLIENT
UCD

DRAWING
SITE PLAN
LOCATION PLAN

DATE	11.11.2016	SCALE	1:500 @ A0
DRN.	Julia Bielewicz	CHECKED	Hans Smit

JOB NO.	DWG NO.	REVISION
15-052	3.1_014_2	